THIS DRAWING IS UNPUBLISHED. RELEASED FOR PUBLICATION -,- .
© COPYRIGHT - By - ALL RIGHTS RESERVED.

REVISIONS					
P	LTR	DESCRIPTION	DATE	DWN	APVD
	B	REVISED PER ECO-16-008787	24JUN2016	AP	DG

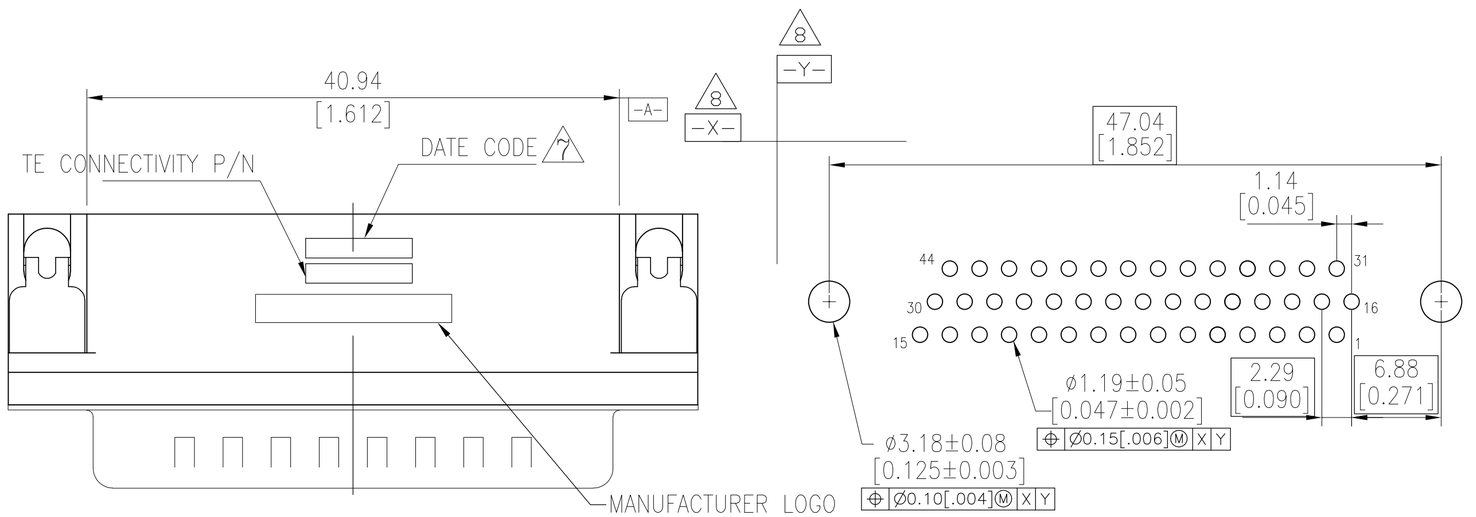

RECOMMENDED PCB LAYOUT

1. HOUSING MATERIAL: PBT, GLASS FILLED, BLACK, UL 94V-0 RATED.
2. CONTACT MATERIAL: BRASS.
3. CONTACT FINISH: GOLD PLATE IN MATING AREA (SEE TABLE), 120µ" MIN TIN PLATE ON SOLDER TAIL, BOTH OVER 50µ" MIN NICKEL UNDERPLATE.
4. SHELL: STEEL, NICKEL PLATE.
5. BOARDLOCK: BRASS, 100µ" MIN TIN PLATE.
6. THREADED INSERTS: BRASS, NICKEL PLATE.

7 FOUR DIGIT DATE CODE IN THIS FORMAT.

01 45
Year — Manufacturing Week

8 DATUMS -X- & -Y- TO BE ESTABLISHED BY CUSTOMER.

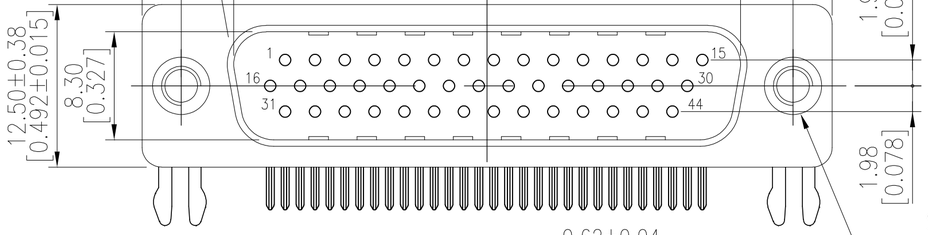

SEE TABLE FOR MOUNTING FLANGE CONFIGURATION

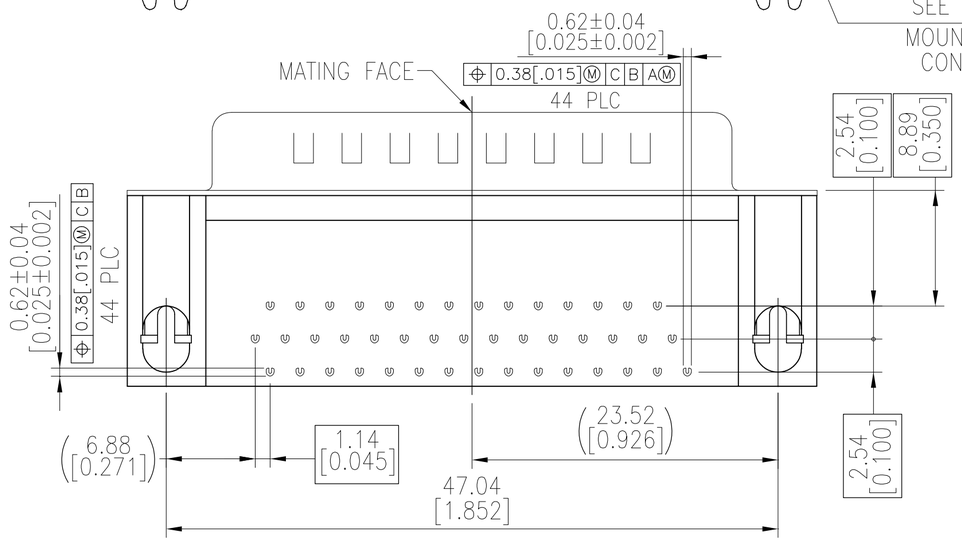

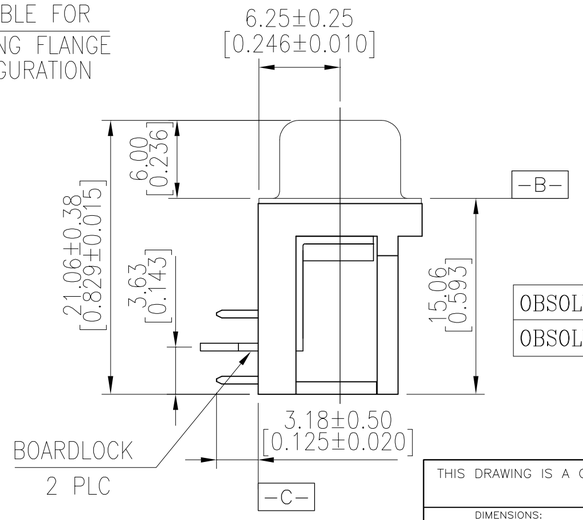

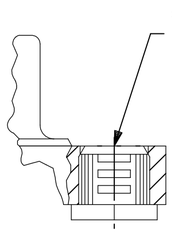

Detail B

OBSOLETE	Tray	Detail B	Gold flash	~~5749771-3~~
OBSOLETE	Tray	Detail B	15µ" MIN	~~5749771-2~~
	Tray	Detail B	30µ" MIN	5749771-1
	Packaging	Mounting Flange Configuration	CONTACT MATING AREA FINISH	PART NUMBER

THIS DRAWING IS A CONTROLLED DOCUMENT.

DIMENSIONS: mm

TOLERANCES UNLESS OTHERWISE SPECIFIED:
0 PLC ± -
1 PLC ± 0.30
2 PLC ± 0.20
3 PLC ± 0.10
4 PLC ± -
ANGLES ± 2°

MATERIAL -
FINISH -

DWN B. MCMASTER 22SEP05
CHK S. BOLASH 22SEP05
APVD M. WALMSLEY 22SEP05
PRODUCT SPEC —
APPLICATION SPEC —
WEIGHT 0.000000

TE Connectivity

NAME AMPLIMITE HD-22
44 POS PLUG, RIGHT ANGLE

SIZE	CAGE CODE	DRAWING NO	RESTRICTED TO
A2	00779	C-5749771	—

CUSTOMER DRAWING | SCALE 3:1 | SHEET 1 OF 1 | REV B

5749771